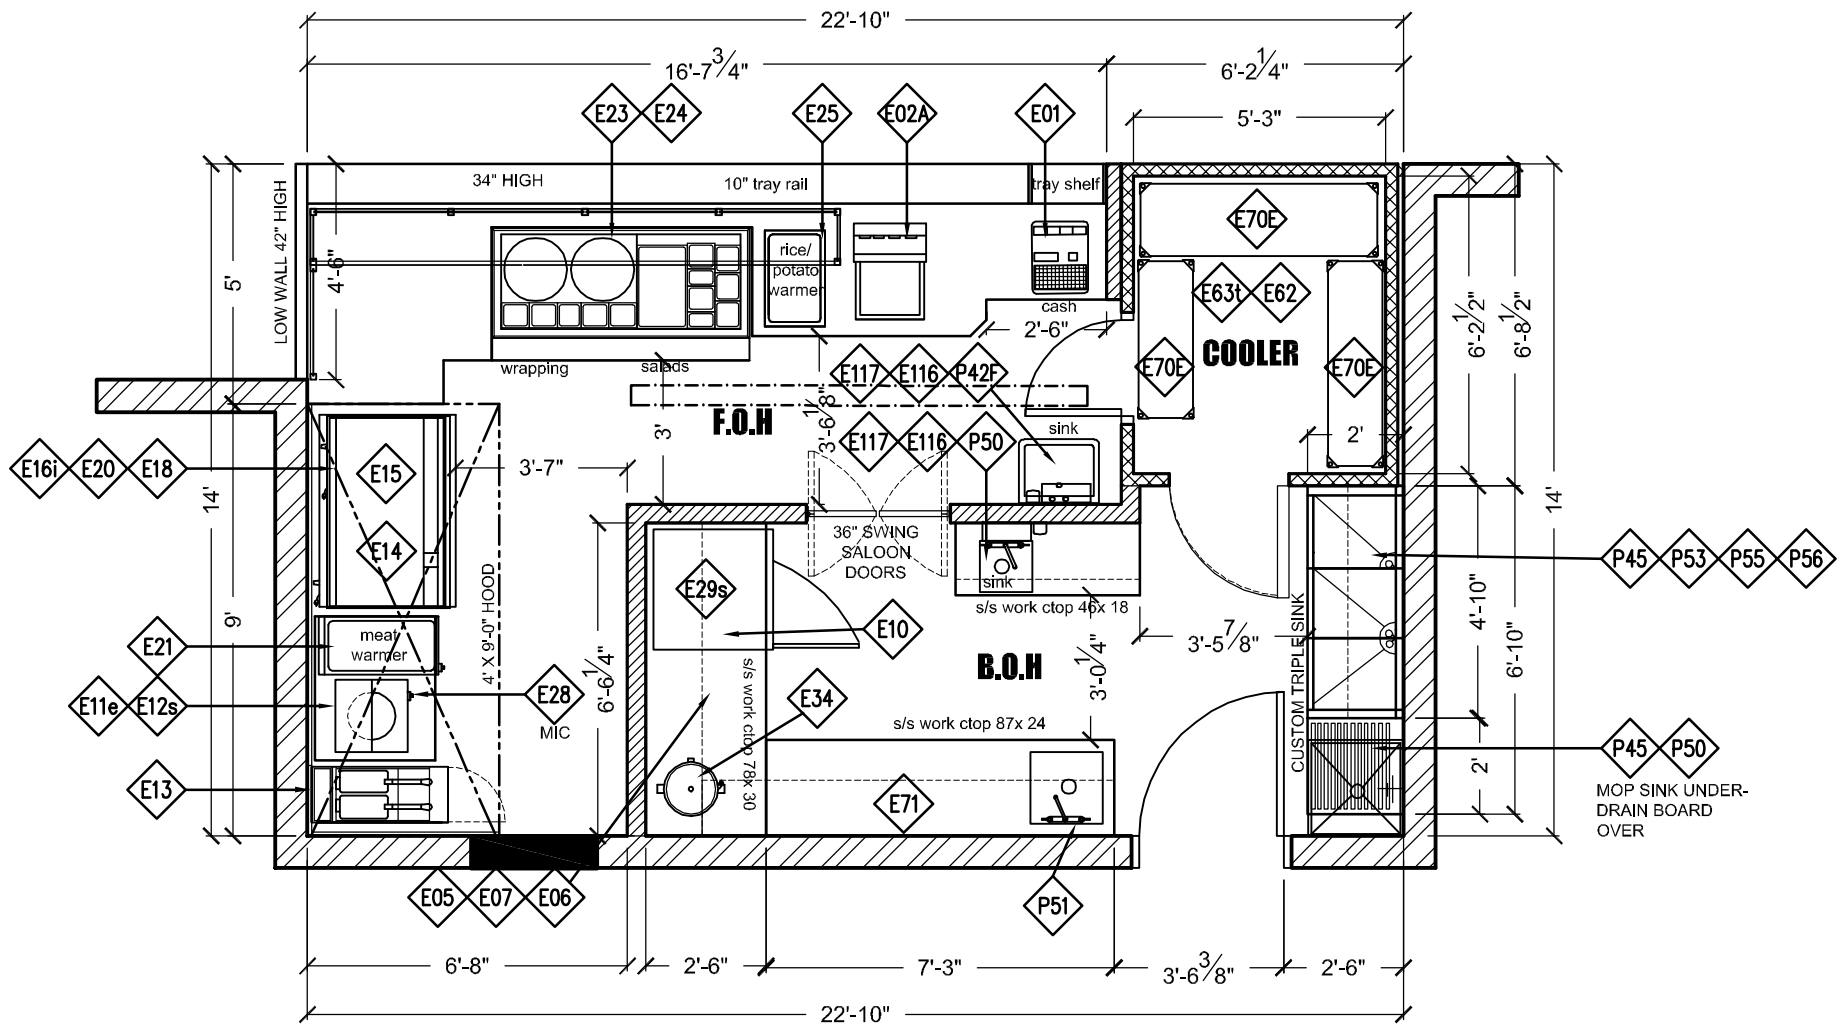

EQUIPMENT PLAN

NEW STORE - OPA!

SCALE: 1/4" = 1'-0"

8

A3-2

ARCHITECT/DESIGN FIRM NAME:

JOHN TRINH & ASSOCIATES

DESIGN AND DRAFTING

WWW.JOHNTRINH.CA

PROJECT NAME AND ADDRESS:

OPA of Greece Restaurant #89
UNIT 405 (FOOD COURT)
WILLOWBROOK SHOPPING CENTRE
19705 FRASER HIGHWAY
LANGLEY, BC V3A 7E9

DRAWING DETAIL:	DIVISION	NUMBER
EQUIPMENT PLAN & SCHEDULE		
DATE: November 15, 2011	A	03-2
SCALE: AS SHOWN		