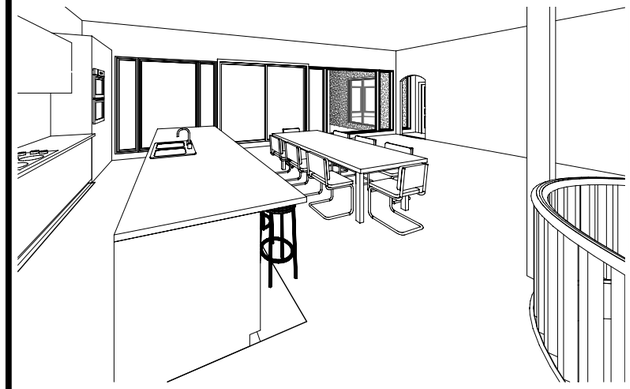

3D PERSPECTIVE 1

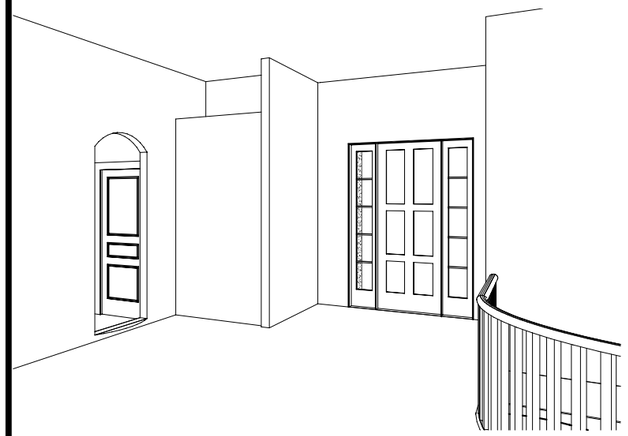

3D PERSPECTIVE 2

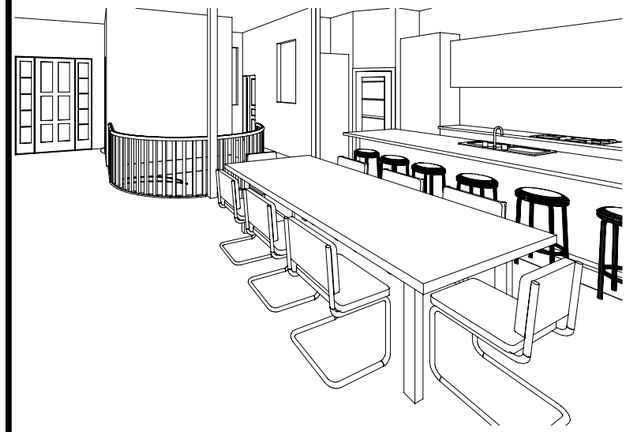

3D PERSPECTIVE 3

PROPOSED BASEMENT

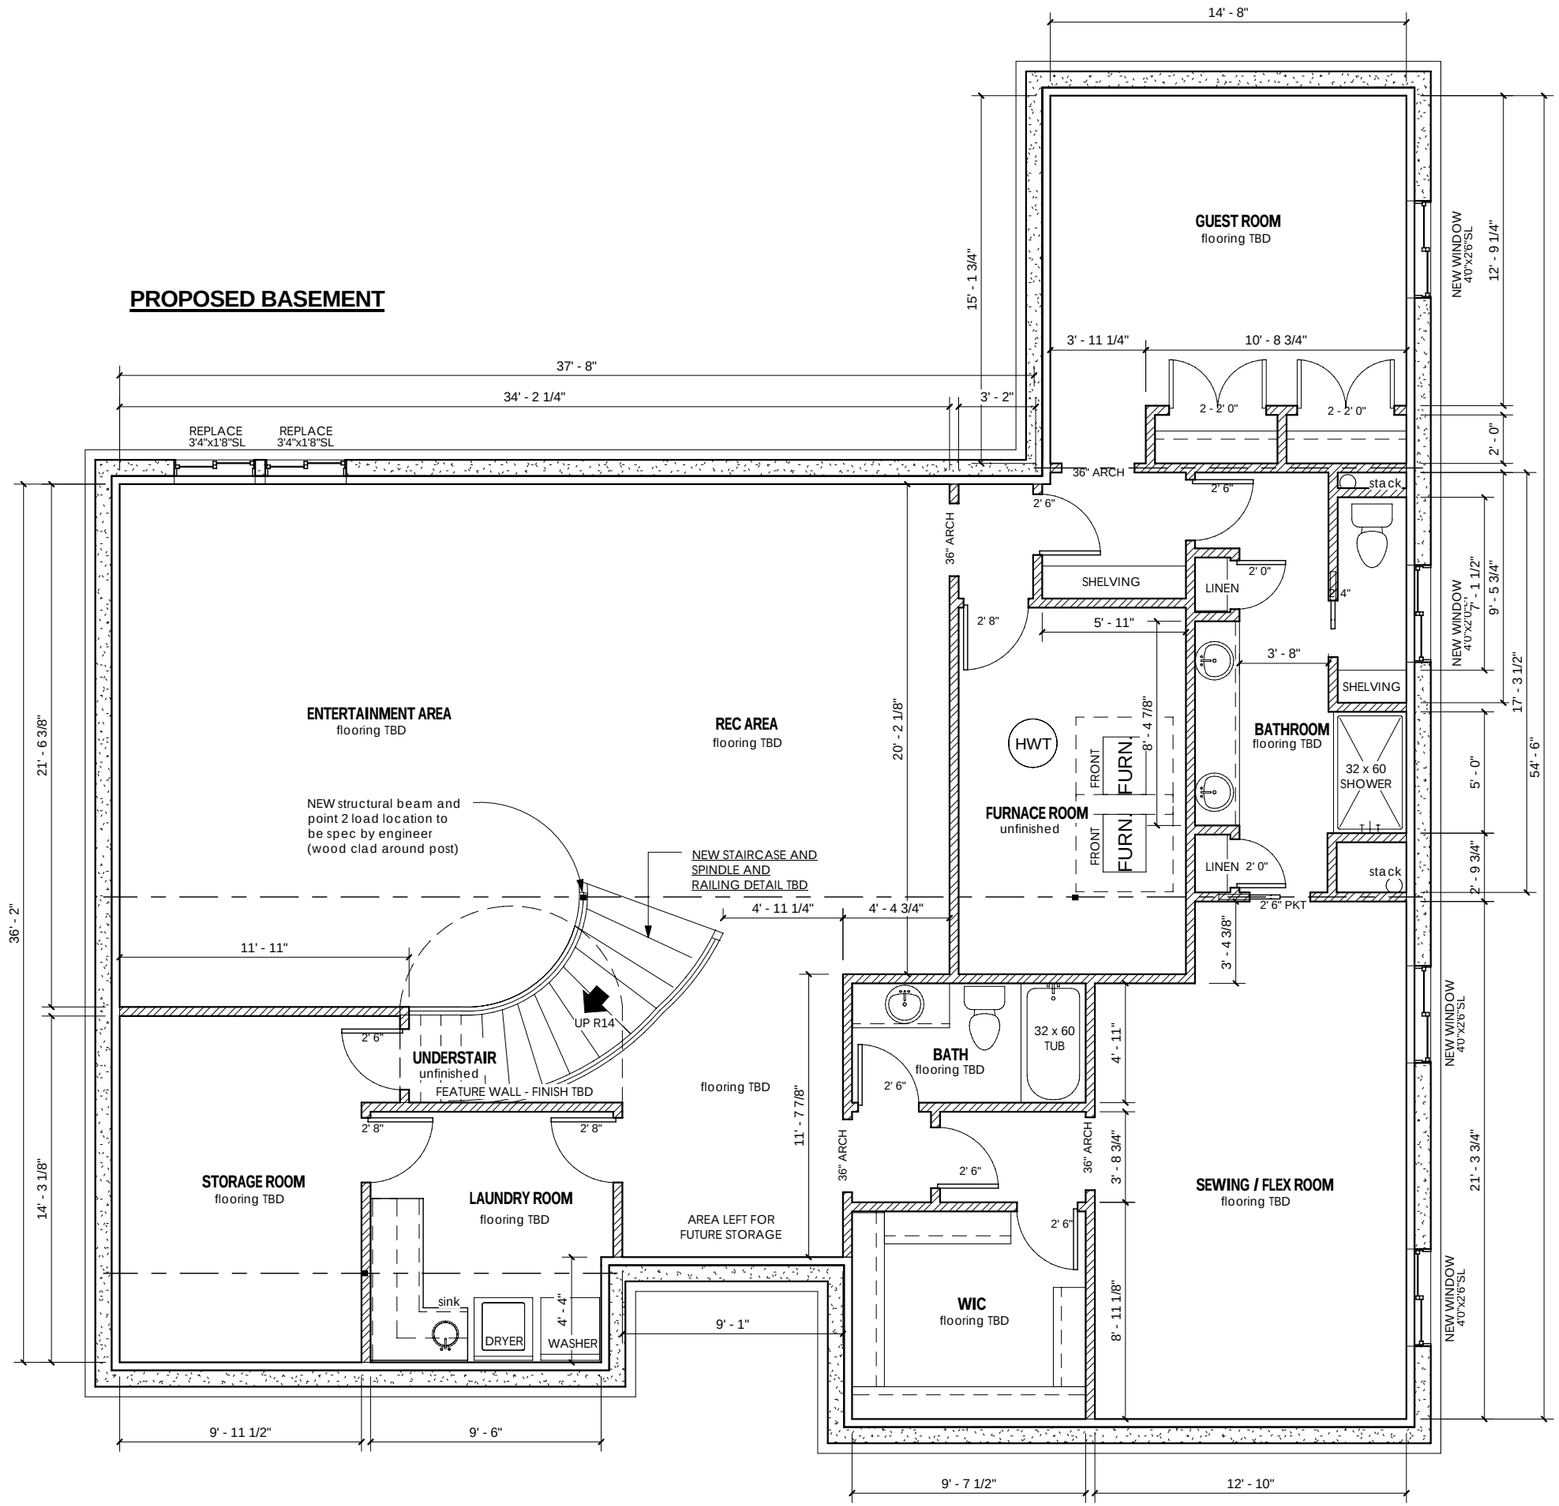

PROJECT NOTES:

COPYRIGHT:
ALL IDEAS AND DESIGNS REPRESENTED BY THIS DRAWING ARE OWNED BY JOHN TRINH & ASSOCIATES INC. AND WERE CREATED FOR USE IN A SPECIFIED PROJECT. NONE OF THE IDEAS AND/OR DESIGNS MAY BE USED BY, OR DISCLOSED TO, ANY OTHER PERSON OR ORGANIZATION FOR ANY PURPOSE WITHOUT THE WRITTEN PERMISSION

Project:

HOME RENOVATIONS

STATUS: -

SIGNATURES:

X

PRINTED: 17/08/2010 7:45:25 AM

FIRM NAME AND ADDRESS:

JOHN TRINH & ASSOCIATES
DESIGN AND DRAFTING

PHONE: 403.472.8184
FAX: 403.695.8304
WWW.JOHNTRINH.CA

PROJECT NAME:

TRINH RESIDENCE

*

*

DESIGNER:	JOB #:
Author	10546
SCALE:	SHEET:
1 : 75	A-2